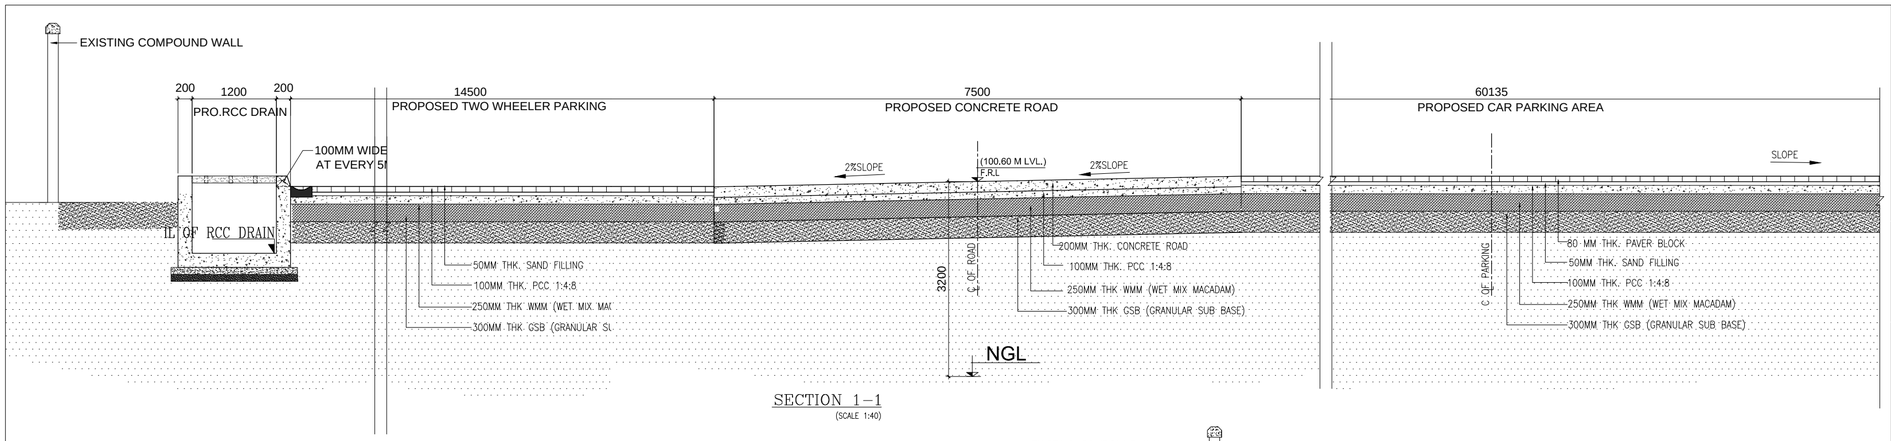

SECTION 1–1
(SCALE 1:40)

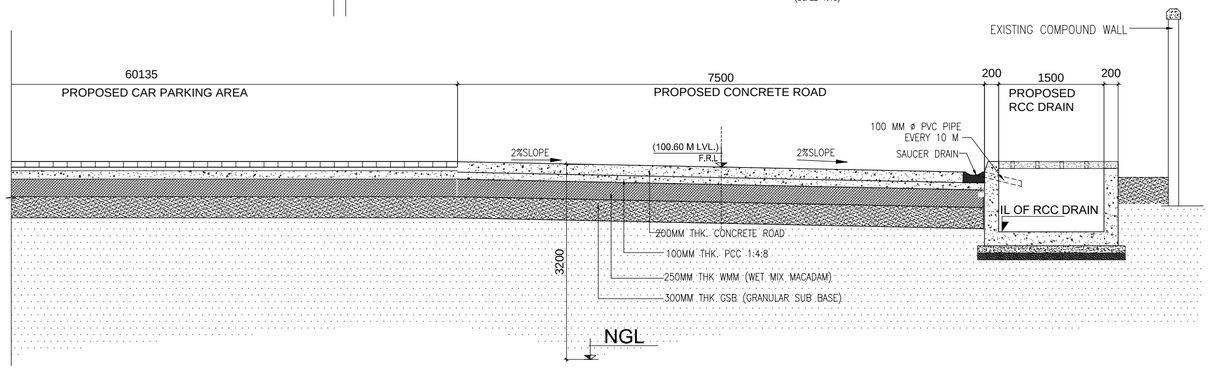

FOLD-01

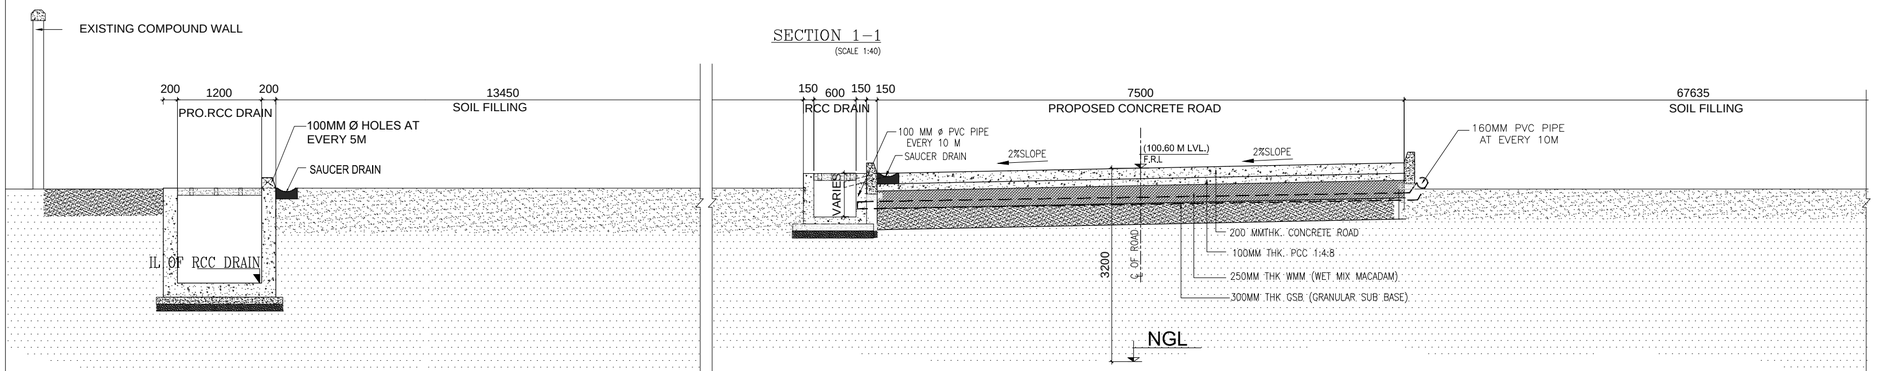

SECTION 1–1
(SCALE 1:40)

SECTION 2–2
(SCALE 1:40)

FOLD-02

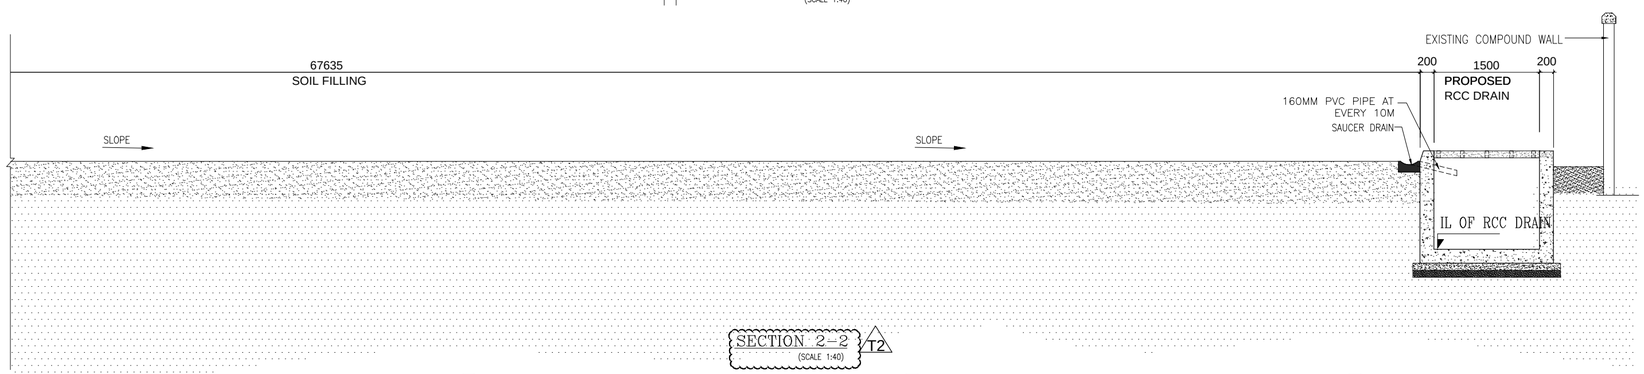

SECTION 2–2
(SCALE 1:40)

T2

FOLD-03 FOLD-04 FOLD-05

KEY PLAN :-

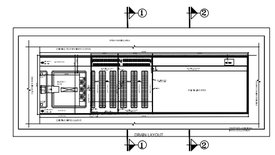

LEGEND :-

N

GENERAL NOTES:-

- ALL DIMENSIONS ARE IN MILLIMETRES AND ARE UNFINISHED DIMENSIONS UNLESS OTHERWISE SPECIFIED.
- ALL LEVELS ARE IN METRES AND ARE UNFINISHED LEVELS UNLESS OTHERWISE SPECIFIED.
- DO NOT SCALE DRAWINGS. ONLY WRITTEN DIMENSIONS SHALL BE FOLLOWED, ANY DISCREPANCIES NOTED SHALL BE BROUGHT TO THE NOTICE OF THE ARCHITECT PRIOR TO EXECUTION.
- FOR DETAILS SUCH AS DOORS, WINDOWS, GRILLS, GATES, SKYLIGHT, TOILETS, STAIRCASES, HANDRAIL, RAILING, ETC. REFER RESPECTIVE ARCHITECTURAL DRAWINGS.
- THESE DRAWINGS SHALL BE CORRELATED AND READ IN CONJUNCTION WITH RESPECTIVE CONSULTANT'S APPROVED DRAWINGS FOR STRUCTURAL MEMBERS, SERVICES SUCH AS PLUMBING, SANITARY, ELECTRICAL, AIR-CONDITIONING, VENTILATION, RAINWATER DRAINAGE & WATERPROOFING AND LANDSCAPING. ANY DISCREPANCIES NOTED SHALL BE BROUGHT TO THE NOTICE OF THE ARCHITECT PRIOR TO EXECUTION.
- ALL TOILETS WILL HAVE SUNK FLOORS (UNLESS OTHERWISE SPECIFIED) AS PER RESPECTIVE STRUCTURAL DRAWINGS, AND WATERPROOFING AS PER SPECIFICATION.
- ALL ROOF SLABS TO HAVE WATERPROOFING AND INSULATION TREATMENT AS PER SPECIFICATIONS.

REV.	DESCRIPTION	DATE	BY	CHD.
T2	REVISED AS PER SITE CONDITION	29.08.19	MI	V.M
T1	TENDER ISSUE	06.08.19	MI	RKM

AMENDMENT

GRAPHIC SCALE: 0 0.5M 2.0M 4.0M / 0.5M 1.0M 3.0M 5.0M

CLIENT:
ELECTRONICS CORPORATION OF TAMILNADU LTD.,
IT PARK - SHOLINGANALLUR.

PROJECT:
PROPOSED ADDITIONAL INFRA DEVELOPMENT FOR IT BUILDING AT SHOLINGANALLUR.

DRAWING TITLE:
SITE PLAN
ROAD SECTION

SCALE : 1:40,25	DRAWN : B.SANTHIADEVI	REV
DATE : 04.06.19	CHKD : V.MAHIMAINATHAN	

DRAWING NO: ELCOT-S-OFCe-AR00-02-01-252507 — T2

design | interiors | engineering | construction management
C.R.Narayana Rao (Consultants) Private Limited
No. 10, Karpagambal Nagar, Mylapore, Chennai-600 004, India.
www.crn.co.in
C R NARAYANA RAO

Construction work shall be executed only as per the latest revision drawing. Once a revision drawing is issued, the validity of the previous revision drawing stands cancelled and as such construction shall not be carried out as per superseded revisions. The Contractor is expected to:
1. Maintain a register of Drawing Receipts, listing drawing number & revision number, title, from whom received, date received, number of copies received, details of transmittal from the issuer & any other relevant details to be advised from time to time.
2. Ensure that no superseded drawings are used in the execution of work. Superseded drawings, if retained for any purpose, shall be clearly marked as such.
3. While archiving superseded drawings, the Contractor is expected to stamp all previously issued drawings / prints appropriately, mentioning the date and revision number of the new revision on account of which the previous revision is archived.
4. The Contractor shall allow the representative of Client / PMC / Architect to inspect Contractor's archives for ensuring compliances.
5. Any work carried out by the Contractor using a superseded drawing shall be rectified at no cost to the Client / PMC / Architect and any entitlement as per new revision at Contractor's risk and cost without any entitlement to extension of time.

THESE DRAWINGS ARE UNDER COPYRIGHT AND ARE THE PROPERTY OF CRN. NONE OF THE DRAWINGS AND RELATED DOCUMENTS SHALL BE REPRODUCED, ALTERED OR AMENDED WITHOUT WRITTEN PERMISSION FROM CRN. NEITHER THE WHOLE OR ANY PART OF THESE DRAWINGS CANNOT BE HANDED OVER TO A THIRD PARTY OR USED FOR ANY PURPOSE, OTHER THAN THAT FOR WHICH IT HAS BEEN LOANED. AFTER FULFILLING THE PURPOSE OF ISSUE THE DRAWINGS SHALL BE RETURNED TO CRN.

IT BUILDING